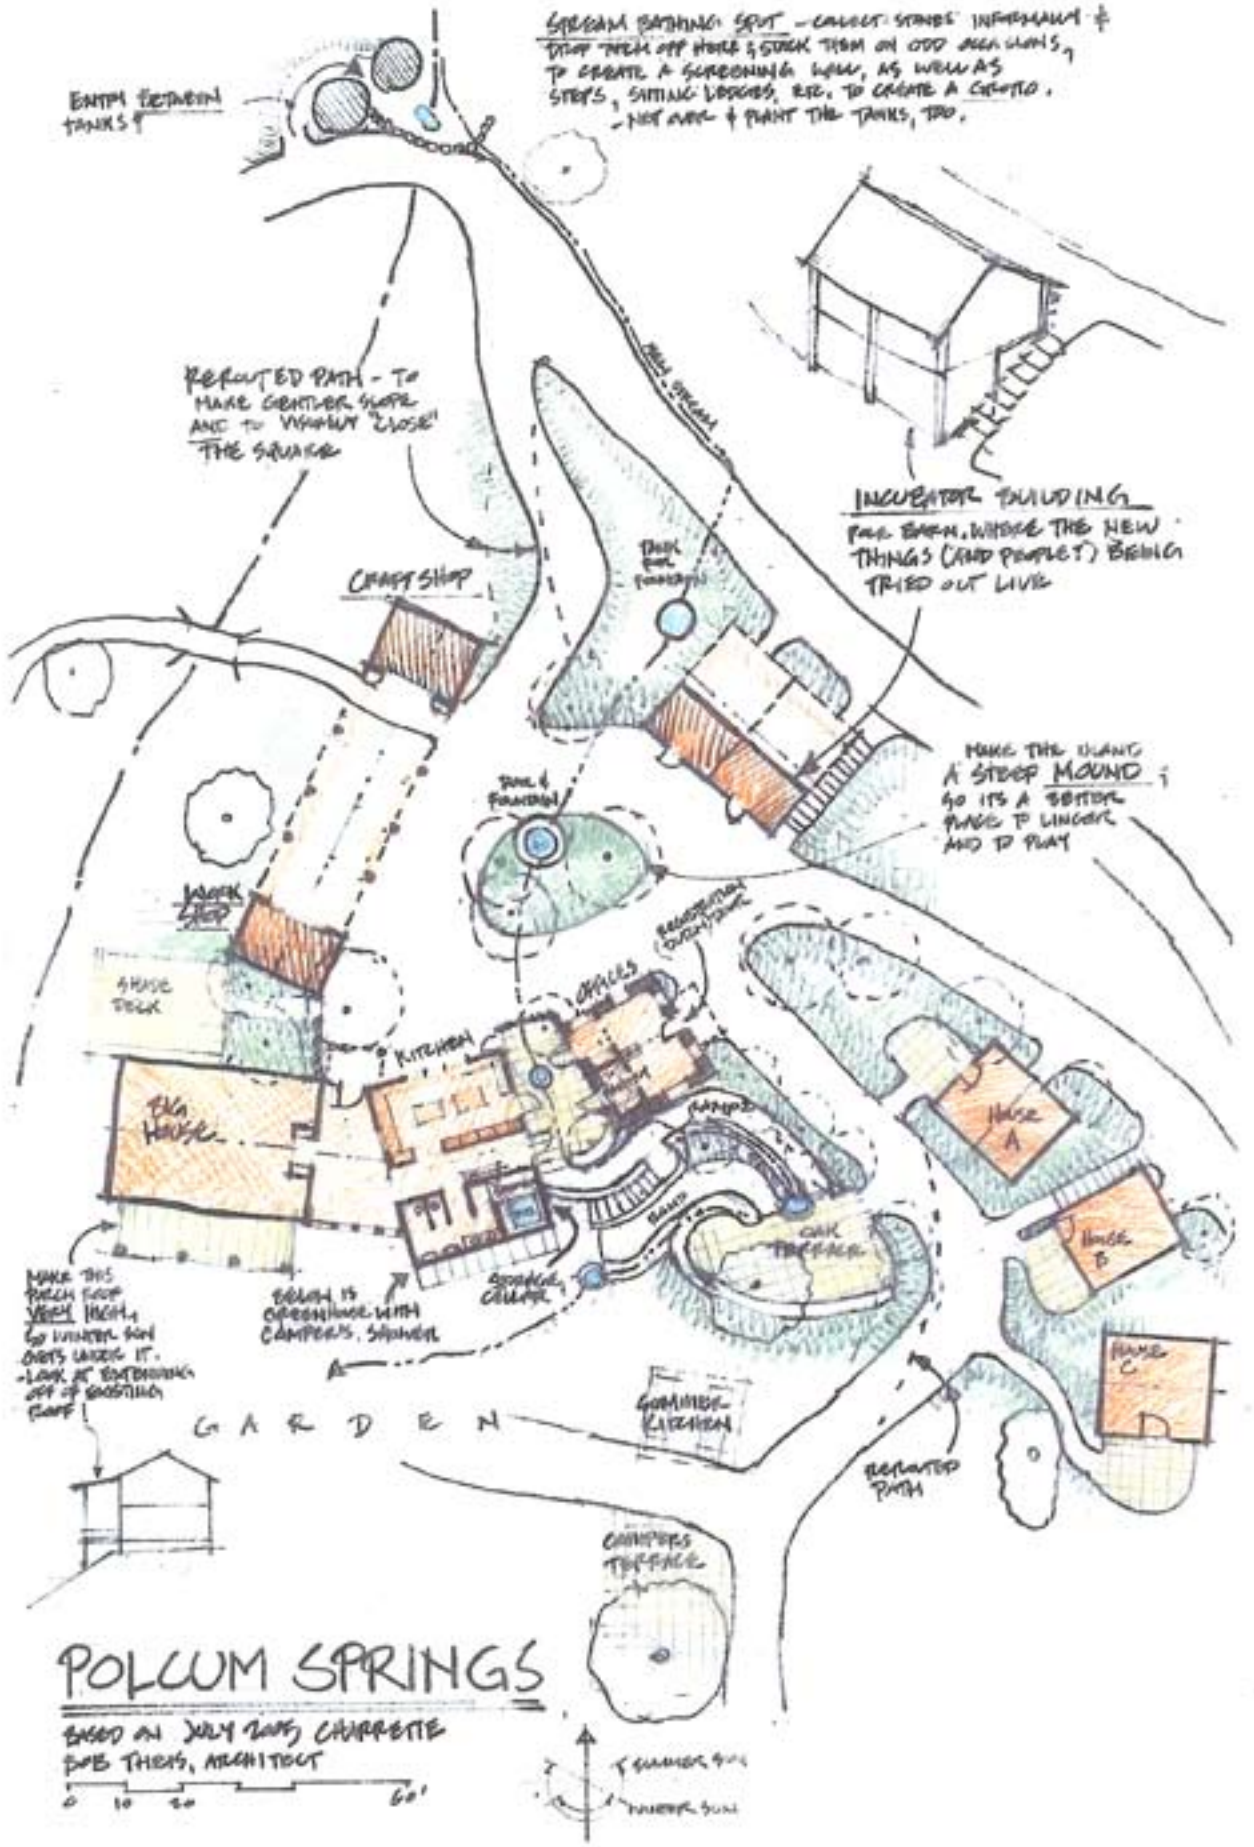
STREAM BATHING SPOT – COLLECT STONES INTERESTING & DROP THEM OFF HERE & STACK THEM ON ODD OCCASIONS, TO CREATE A SCREENING WALL, AS WELL AS STEPS, SITTING LEDGES, ETC. TO CREATE A GROTTO. – NET OVER & PLANT THE TANKS, TOO.
BATH BETWEEN TANKS?
REROUTED PATH – TO MAKE GENTLER SLOPE AND TO VISUALLY 'CLOSE' THE SQUARE
CRAFT SHOP
INCUBATOR BUILDING
FOR BATH. WHERE THE NEW THINGS (AND PEOPLE?) BEING TRIED OUT LIVE
MAKE THE PLANT A STEEP MOUND SO IT'S A BETTER PLACE TO LINGER AND TO PLAY
WORK SHED
SHADE DECK
BIG HOUSE
KITCHEN
OFFICES
HOUSE A
HOUSE B
HOUSE C
OAK TERRACE
STORAGE CELLAR
MAKE THIS PORCH ROOF VERY HIGH, TO WINTER SUN GETS UNDER IT. – LOOK AT BOTANICAL OFF OF EXISTING ROOF!
BELOW IS GREENHOUSE WITH CAMPERS, SHOWER
GARDEN
SUMMER KITCHEN
REROUTED PATH
CAMPERS TERRACE
POLCUM SPRINGS
BASED ON JULY 2005 CHARRETTE
BOB THESS, ARCHITECT
0 10 20 60'
SUMMER SUN
WINTER SUN